# As Is Layout

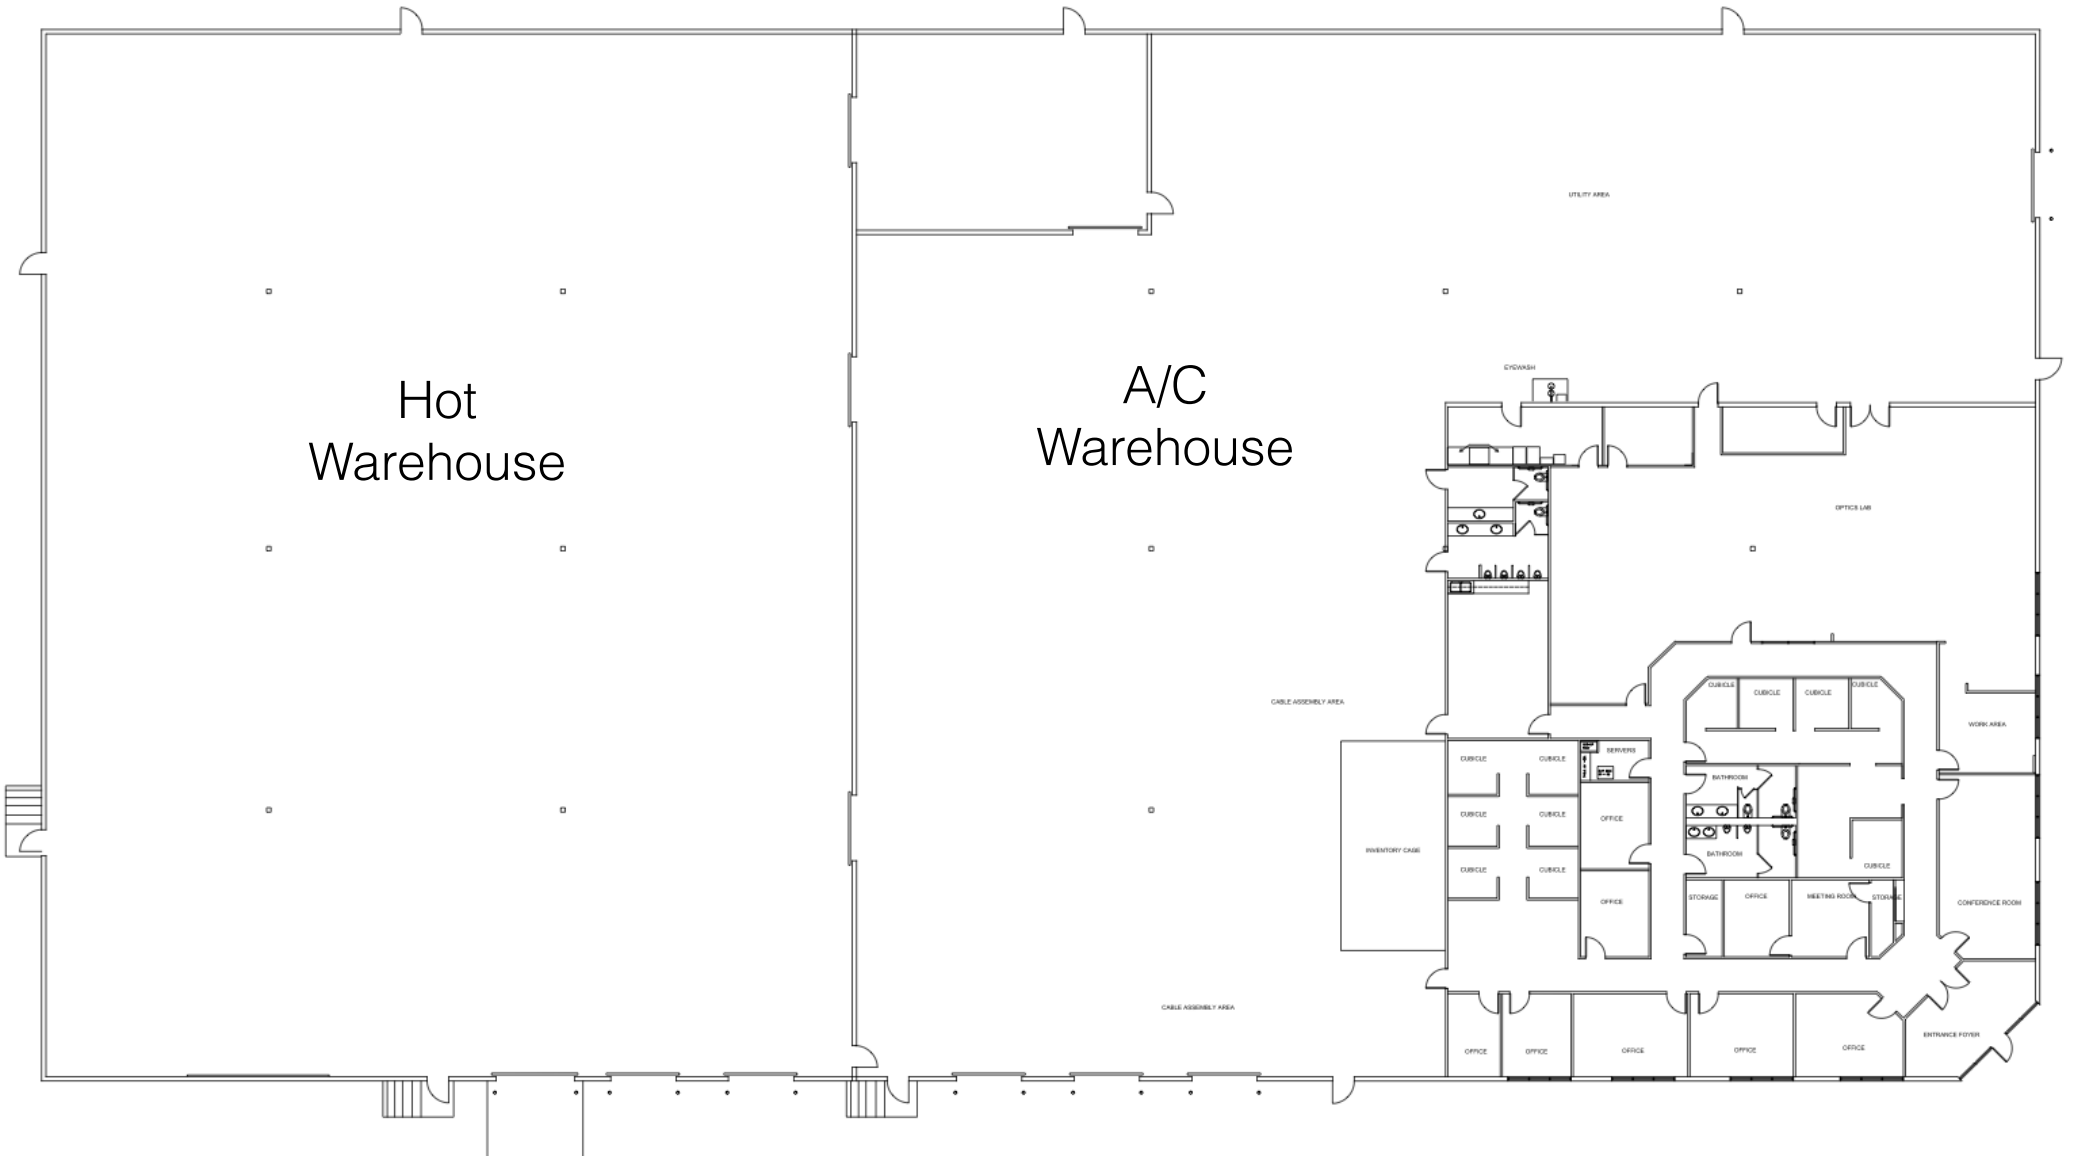
Hot
Warehouse
A/C
Warehouse
UTILITY AREA
EYEWASH
OPTICS LAB
CABLE ASSEMBLY AREA
CUBICLE
SERVERS
OFFICE
BATHROOM
WORK AREA
INVENTORY CAGE
STORAGE
MEETING ROOM
CONFERENCE ROOM
ENTRANCE FOYER
CABLE ASSEMBLY AREA

# As Is Layout

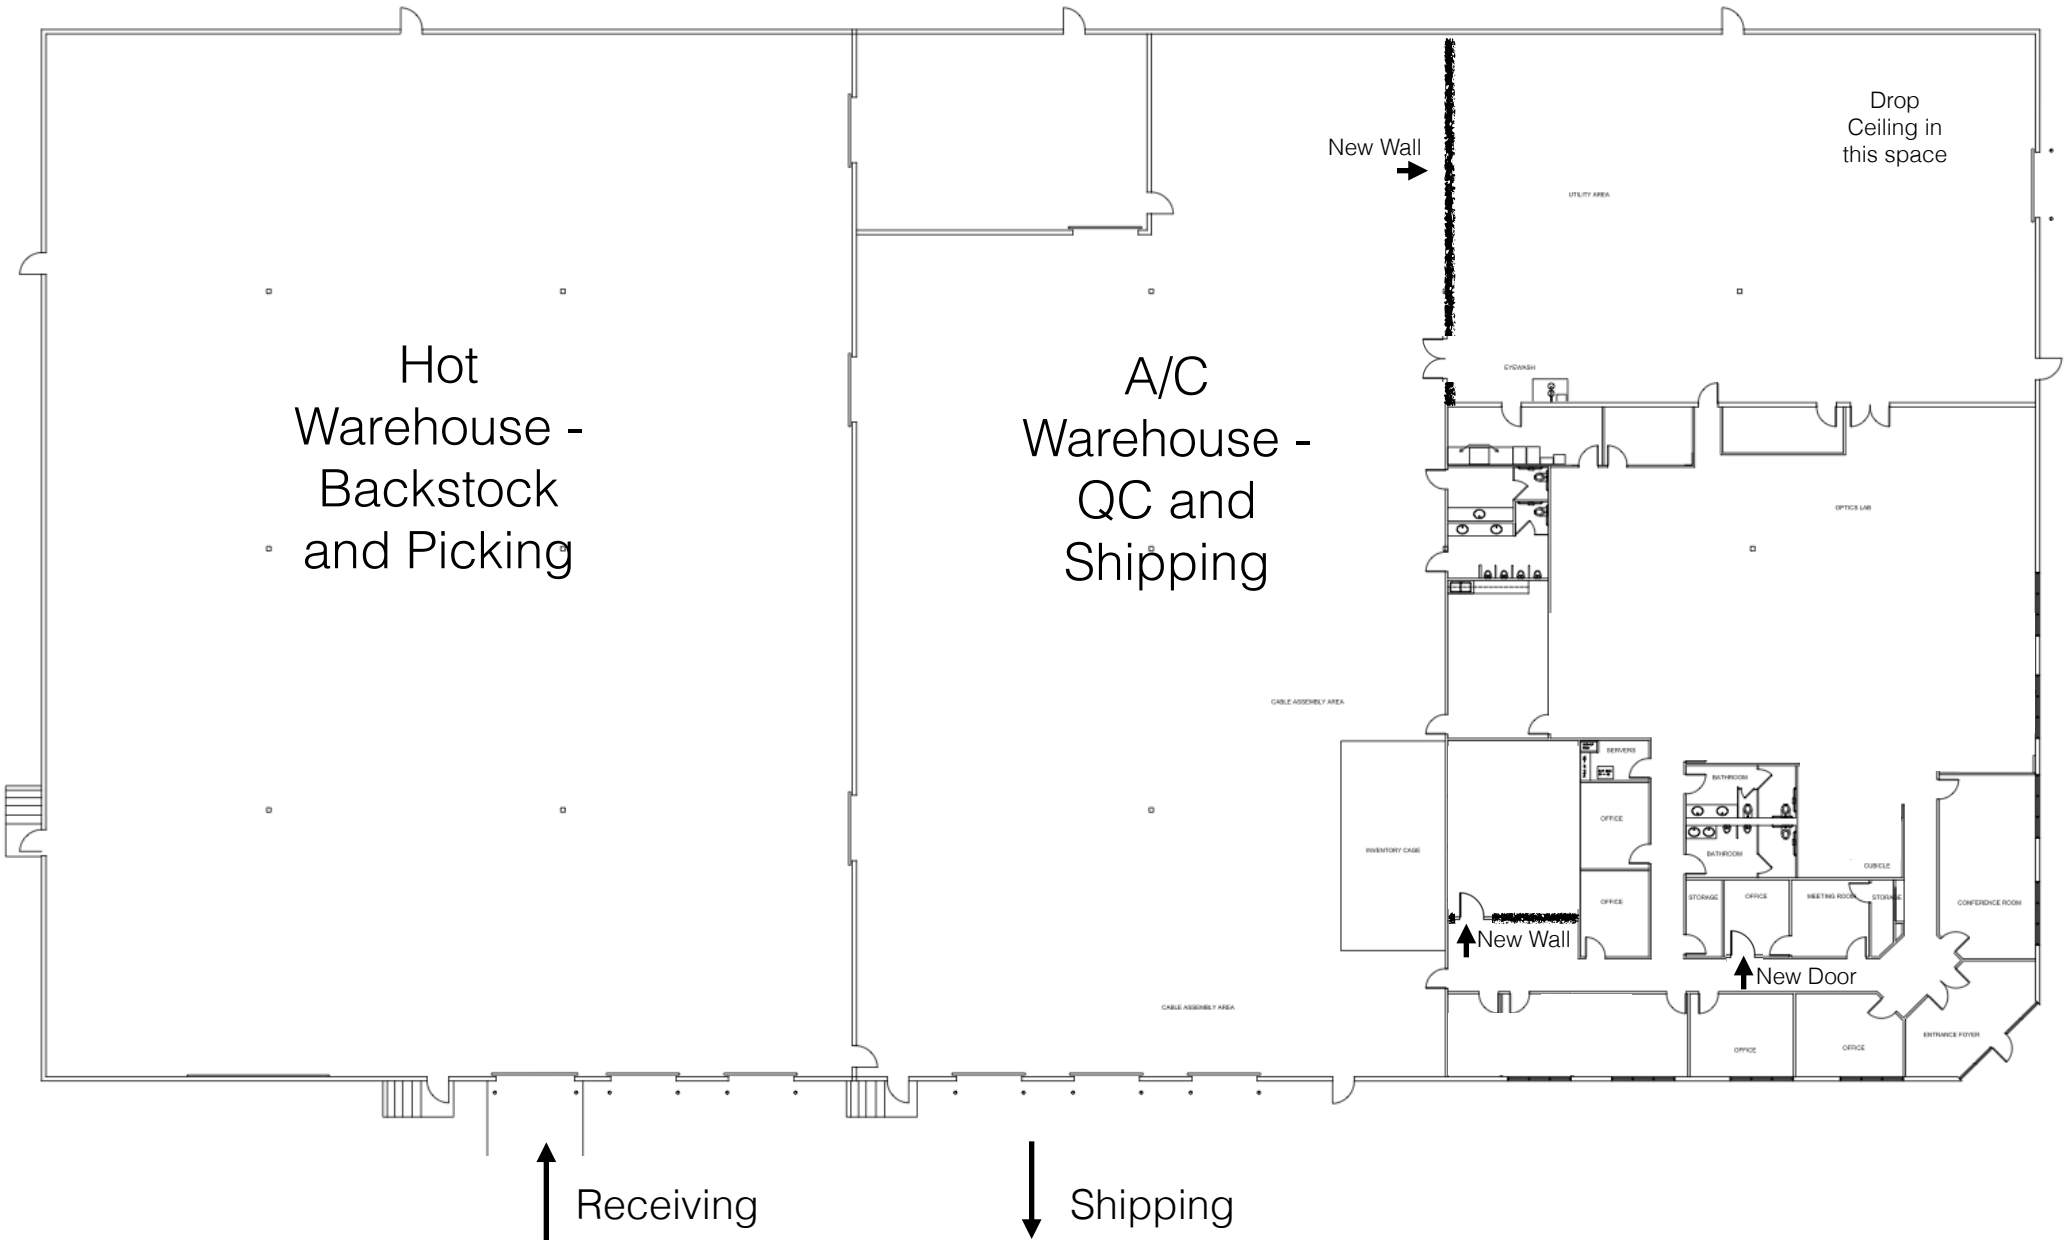
Hot Warehouse - Backstock and Picking
A/C Warehouse - QC and Shipping
New Wall
Drop Ceiling in this space
New Wall
New Door
Receiving
Shipping

Layout with our current dimensions

Possible Layout

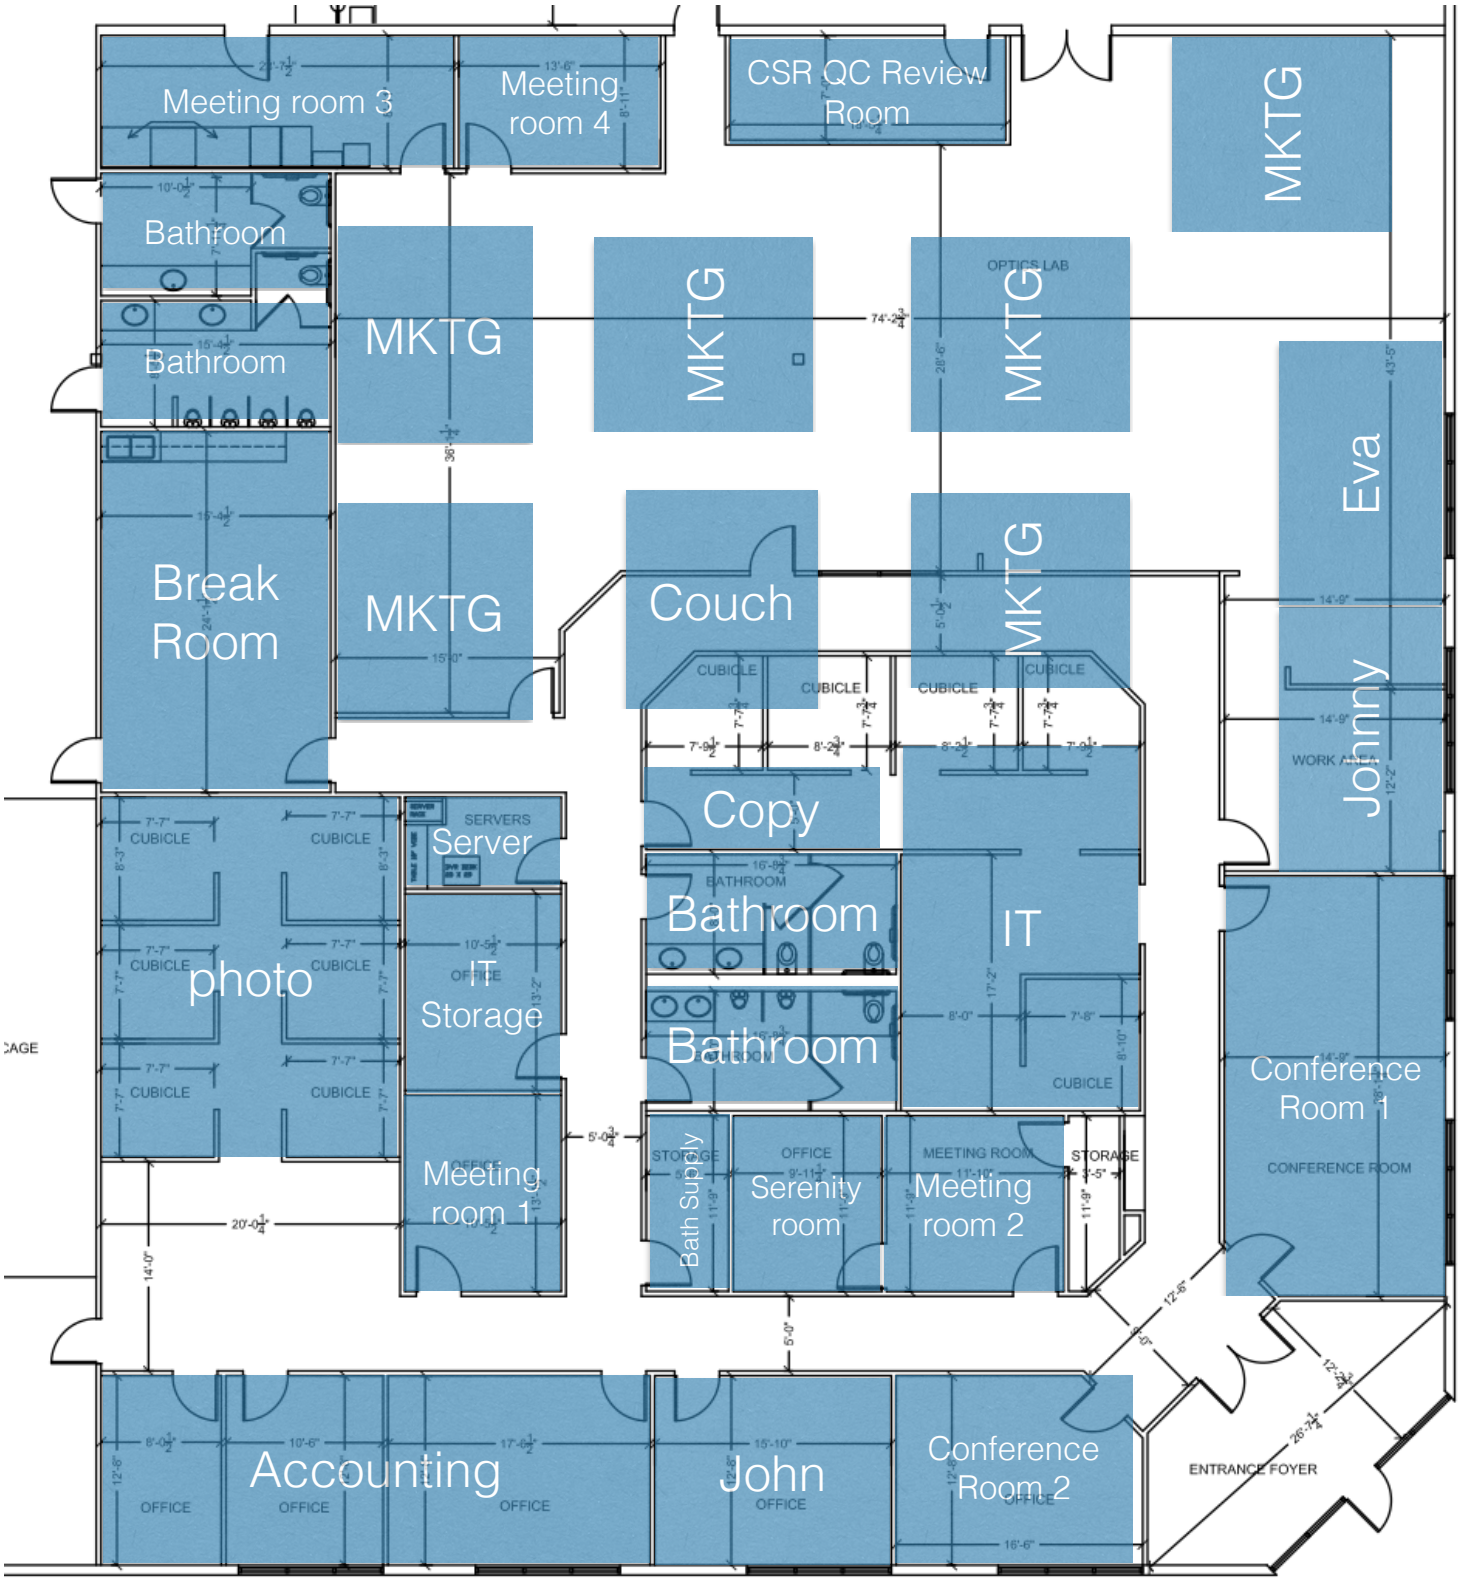

Possible Layout - with walls removed

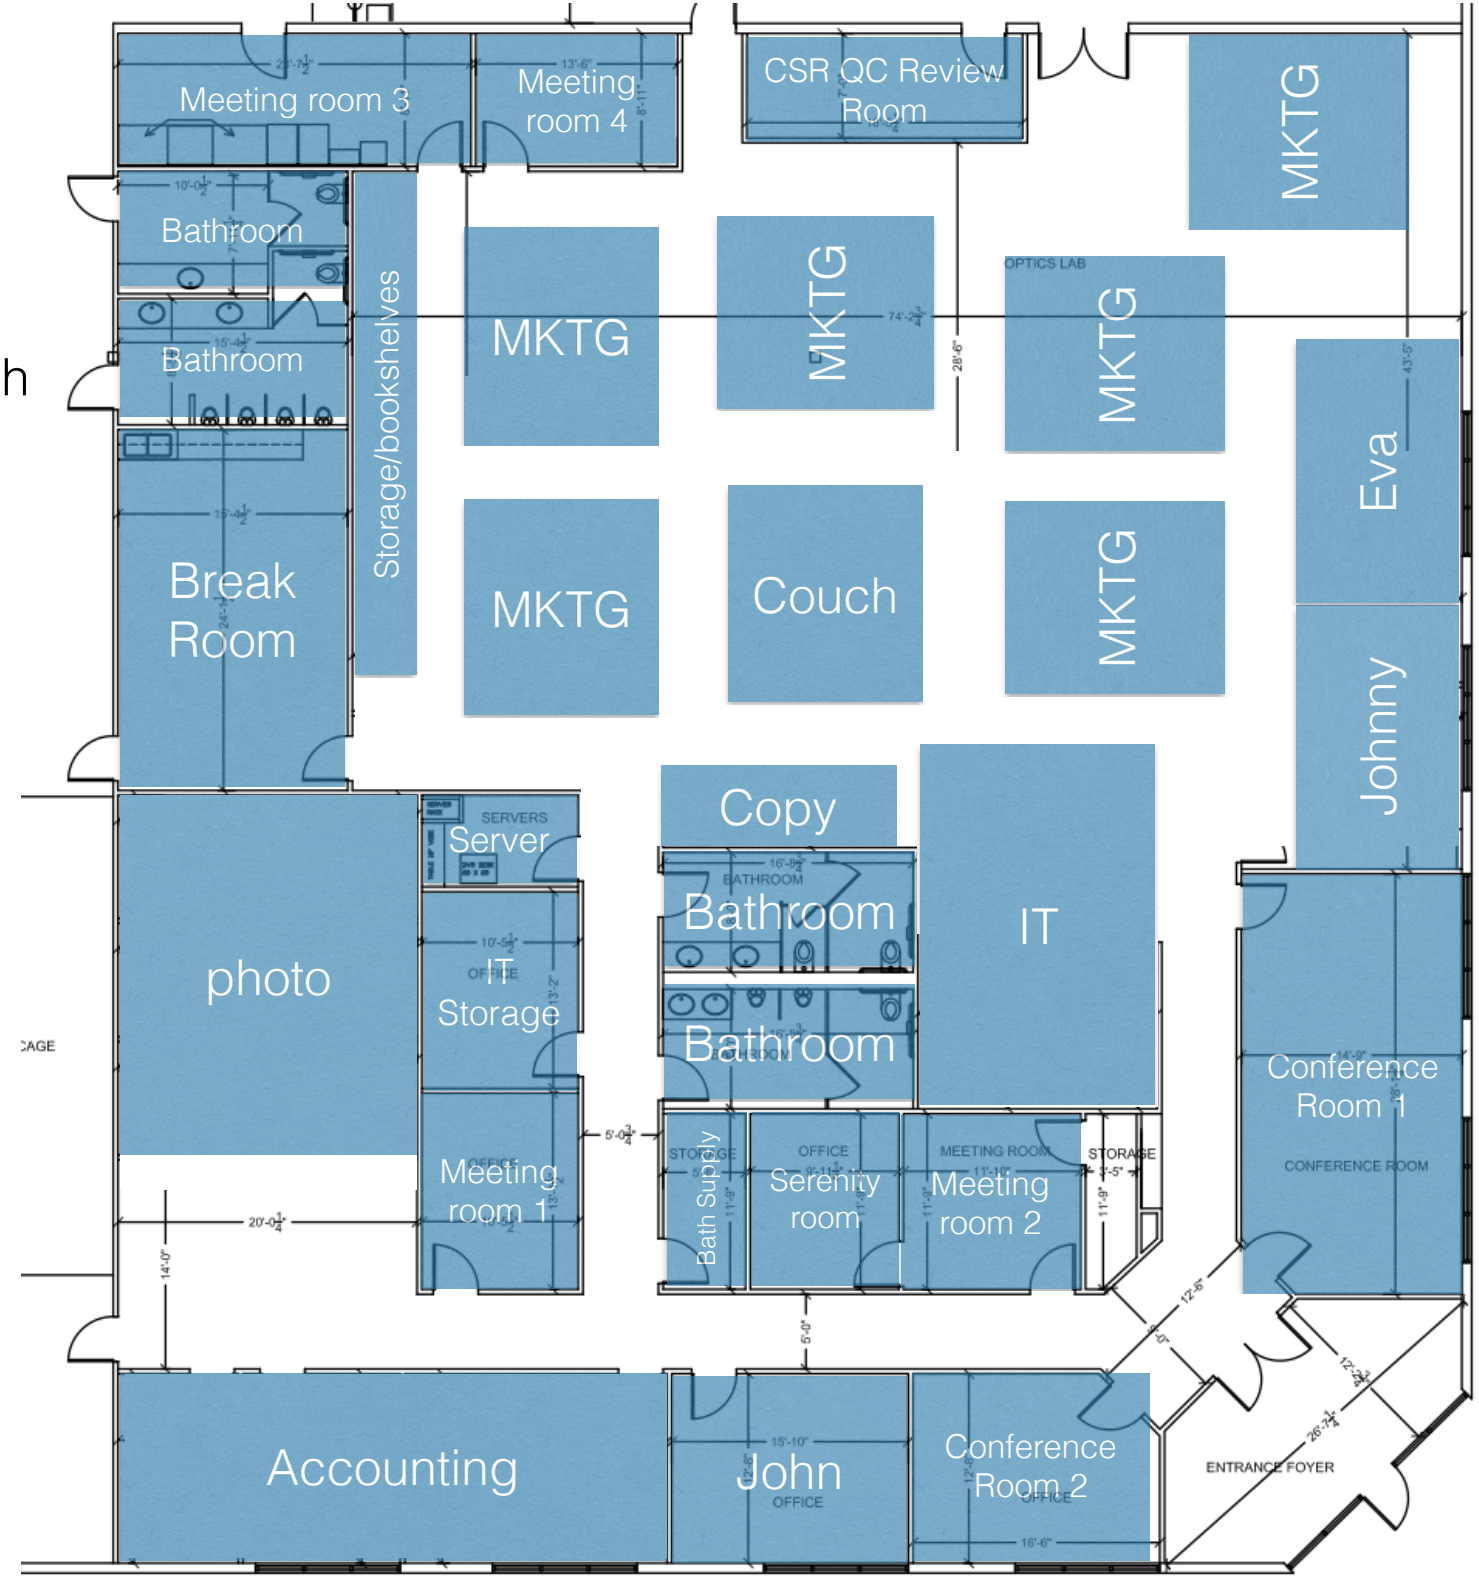

# Demo Plan

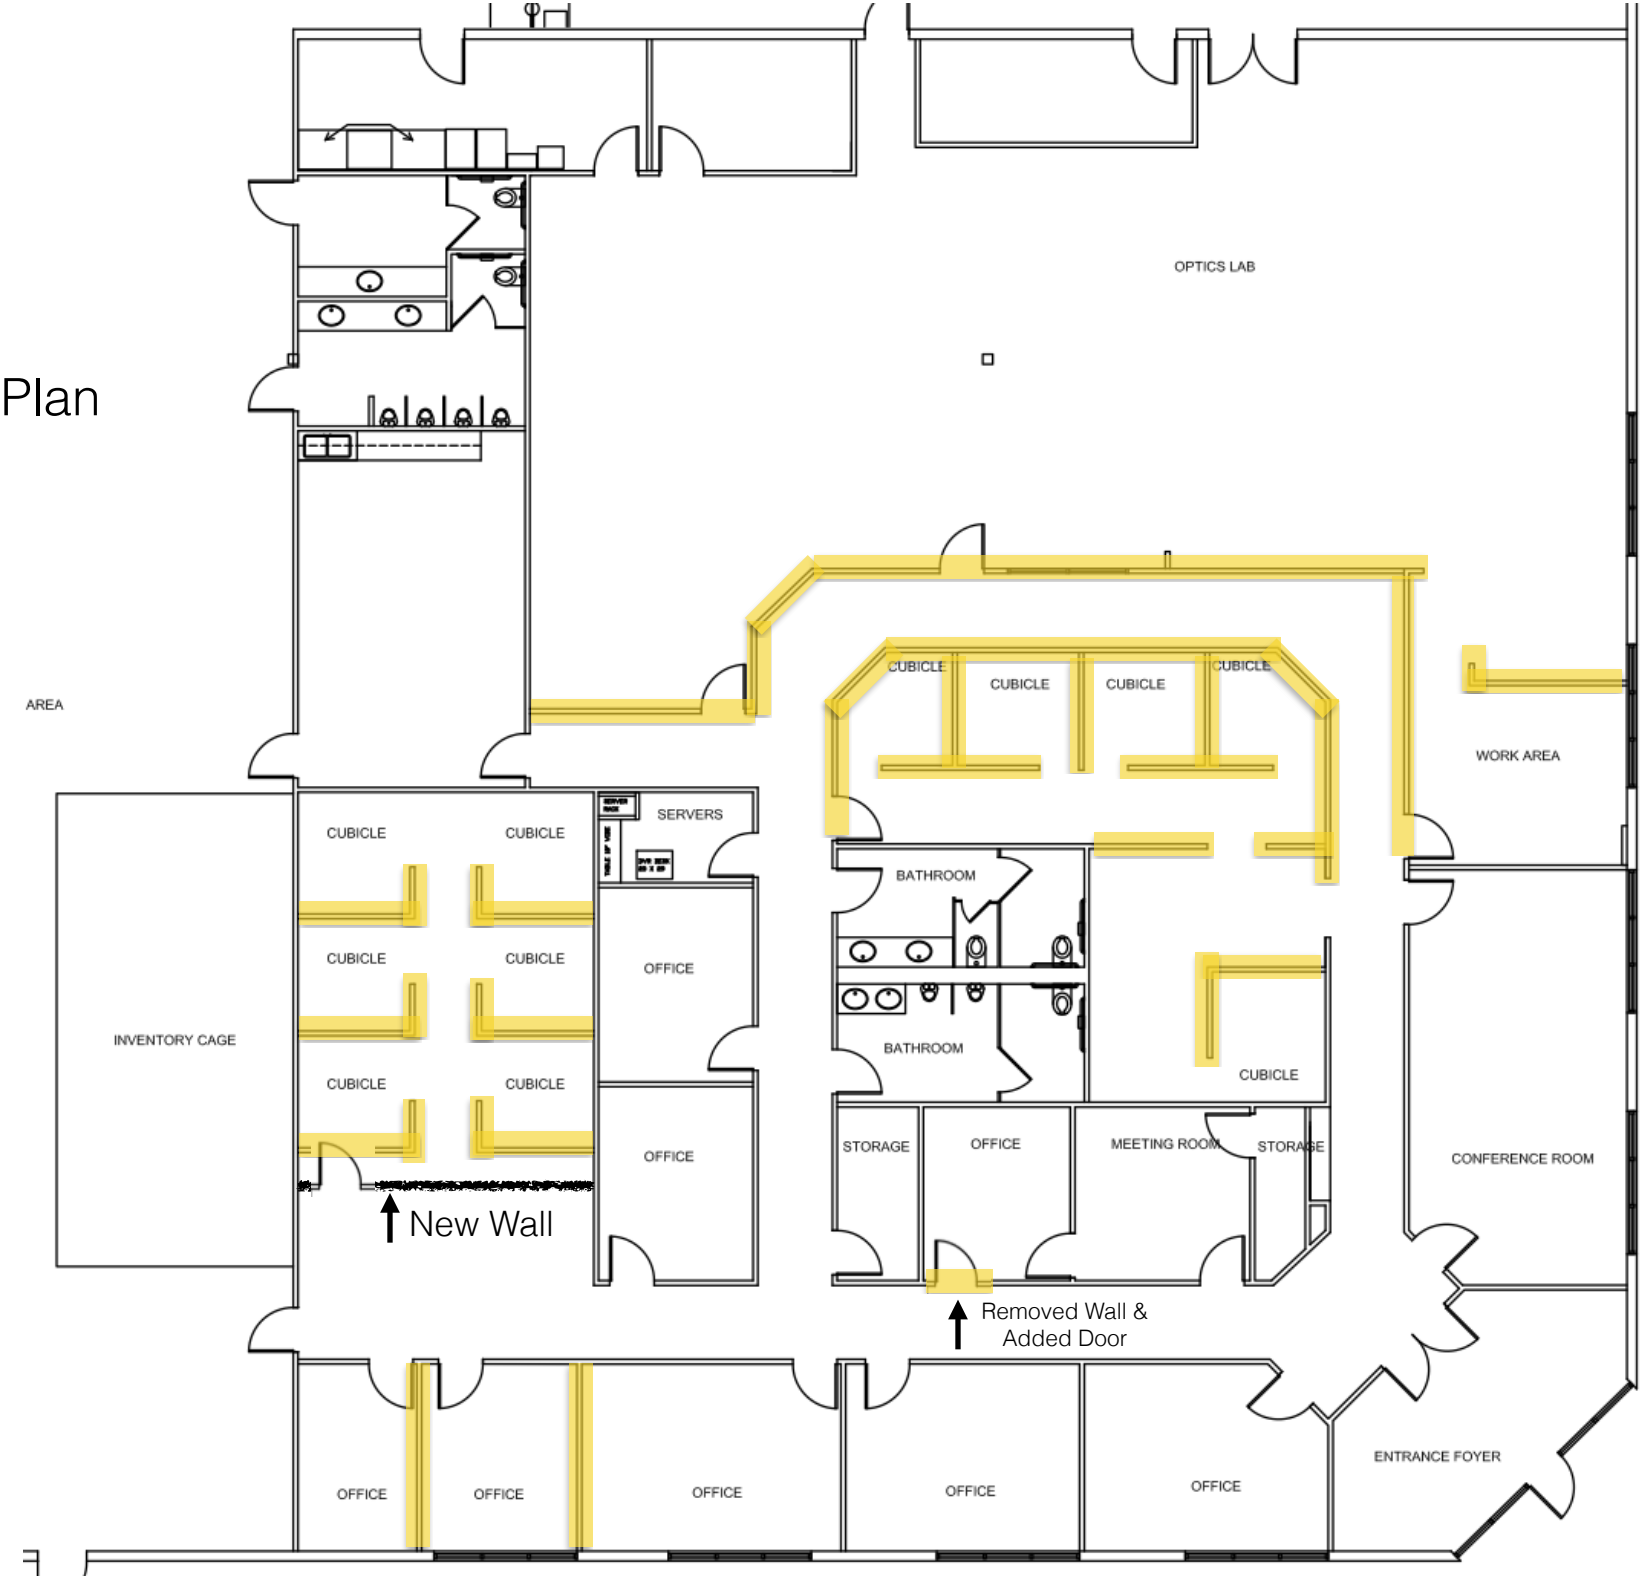
OPTICS LAB
AREA
CUBICLE
CUBICLE
CUBICLE
CUBICLE
WORK AREA
SERVERS
CUBICLE
CUBICLE
CUBICLE
CUBICLE
CUBICLE
CUBICLE
OFFICE
INVENTORY CAGE
BATHROOM
BATHROOM
CUBICLE
STORAGE
OFFICE
MEETING ROOM
STORAGE
CONFERENCE ROOM
OFFICE
New Wall
Removed Wall &
Added Door
OFFICE
OFFICE
OFFICE
OFFICE
OFFICE
ENTRANCE FOYER

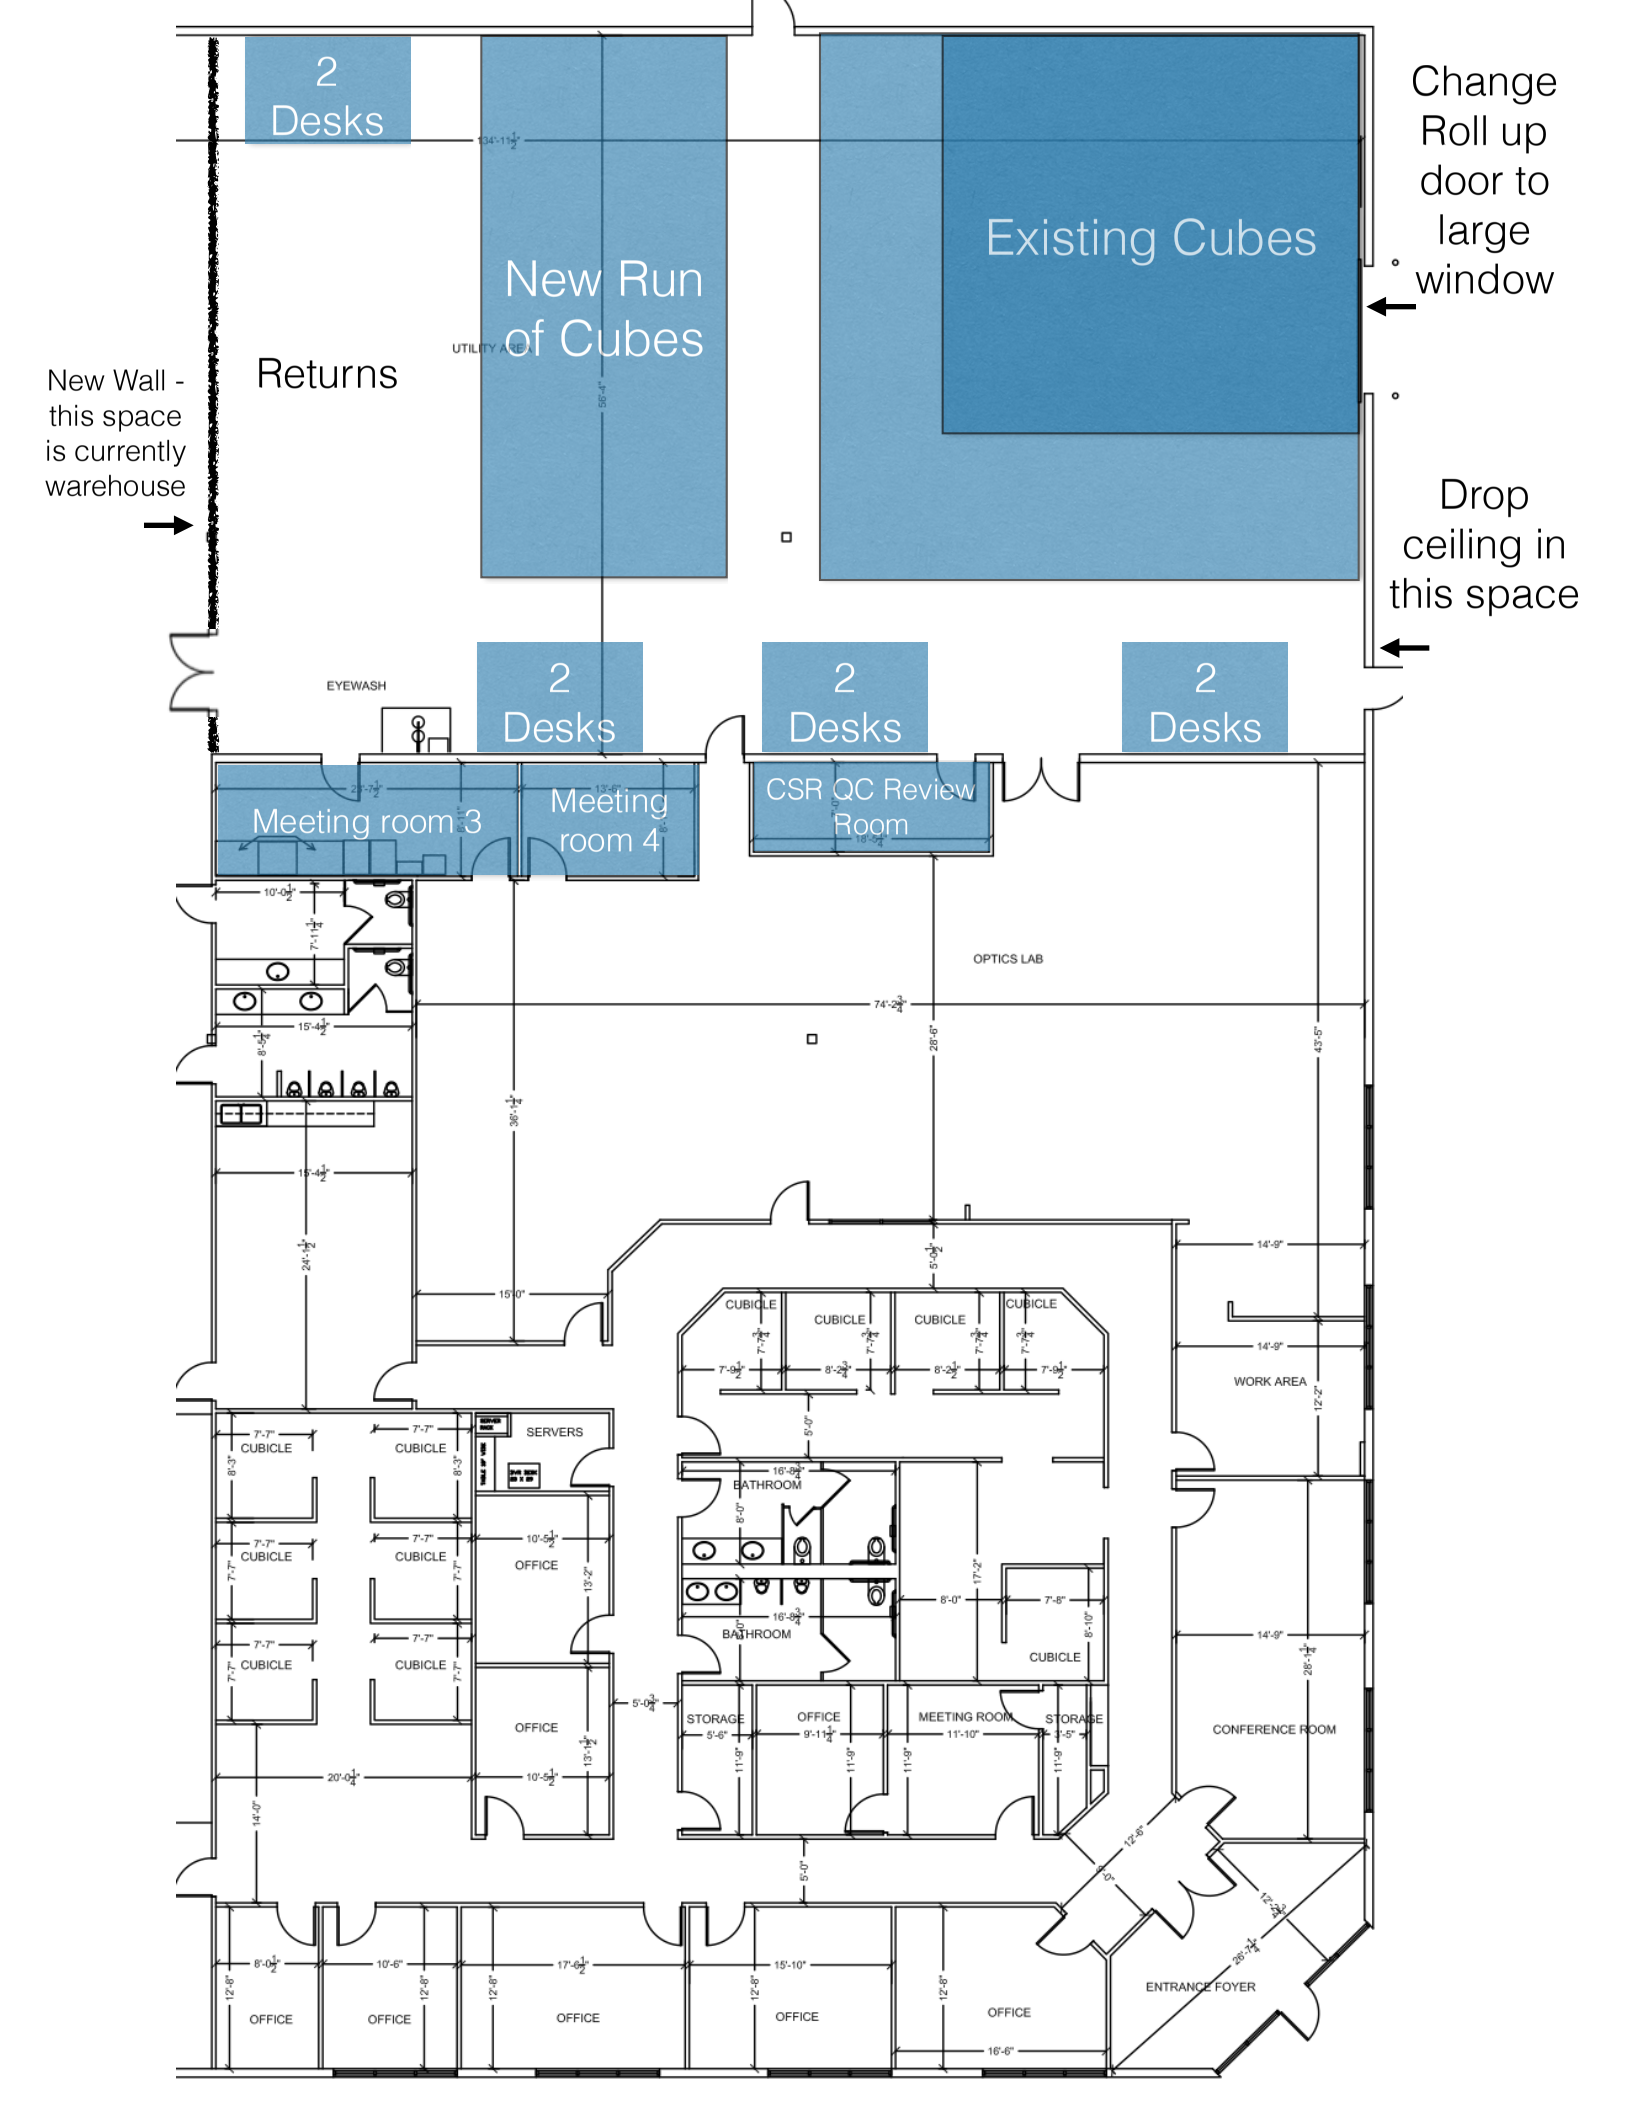
2 Desks
New Run of Cubes
Existing Cubes
Change Roll up door to large window
New Wall - this space is currently warehouse
Returns
Drop ceiling in this space
EYEWASH
2 Desks
2 Desks
2 Desks
Meeting room 3
Meeting room 4
CSR QC Review Room
OPTICS LAB
CUBICLE
SERVERS
OFFICE
BATHROOM
STORAGE
MEETING ROOM
WORK AREA
CONFERENCE ROOM
ENTRANCE FOYER

Hot warehouse possible layout 1

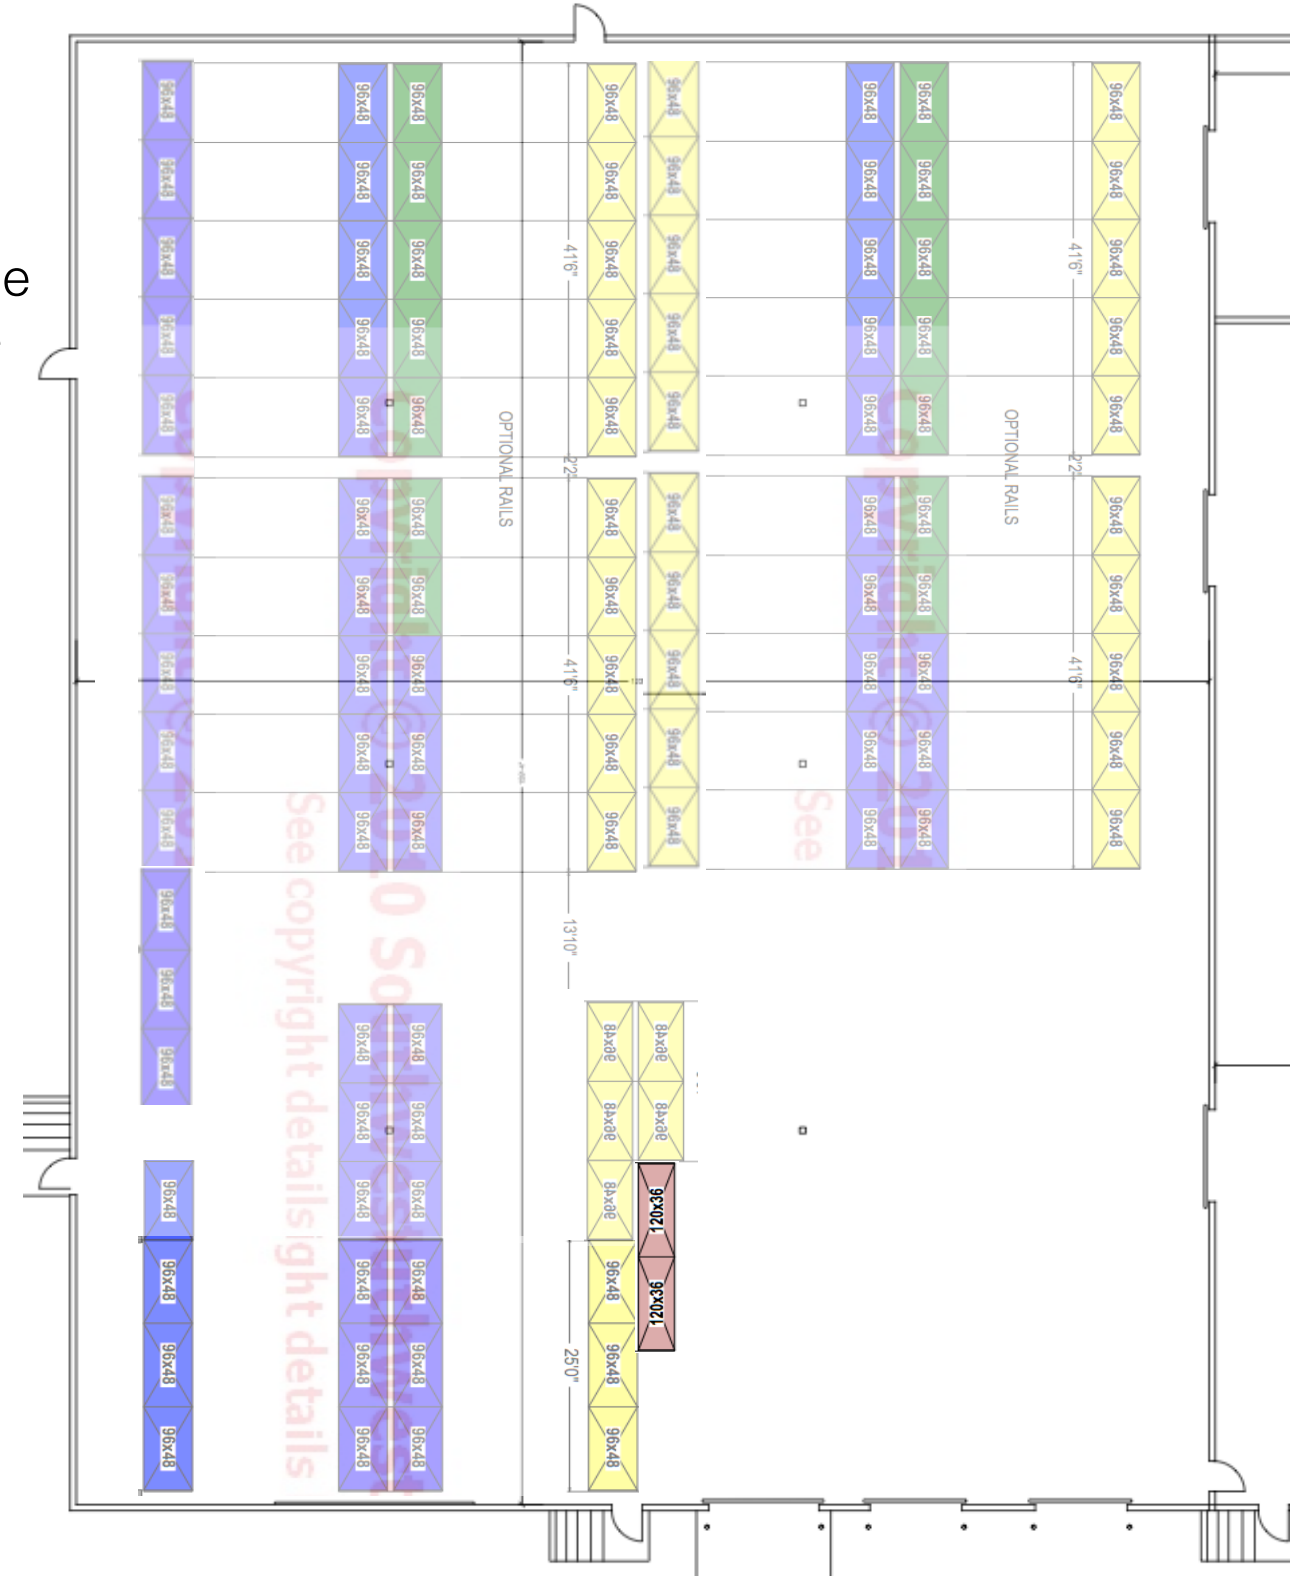

Hot warehouse possible layout 2

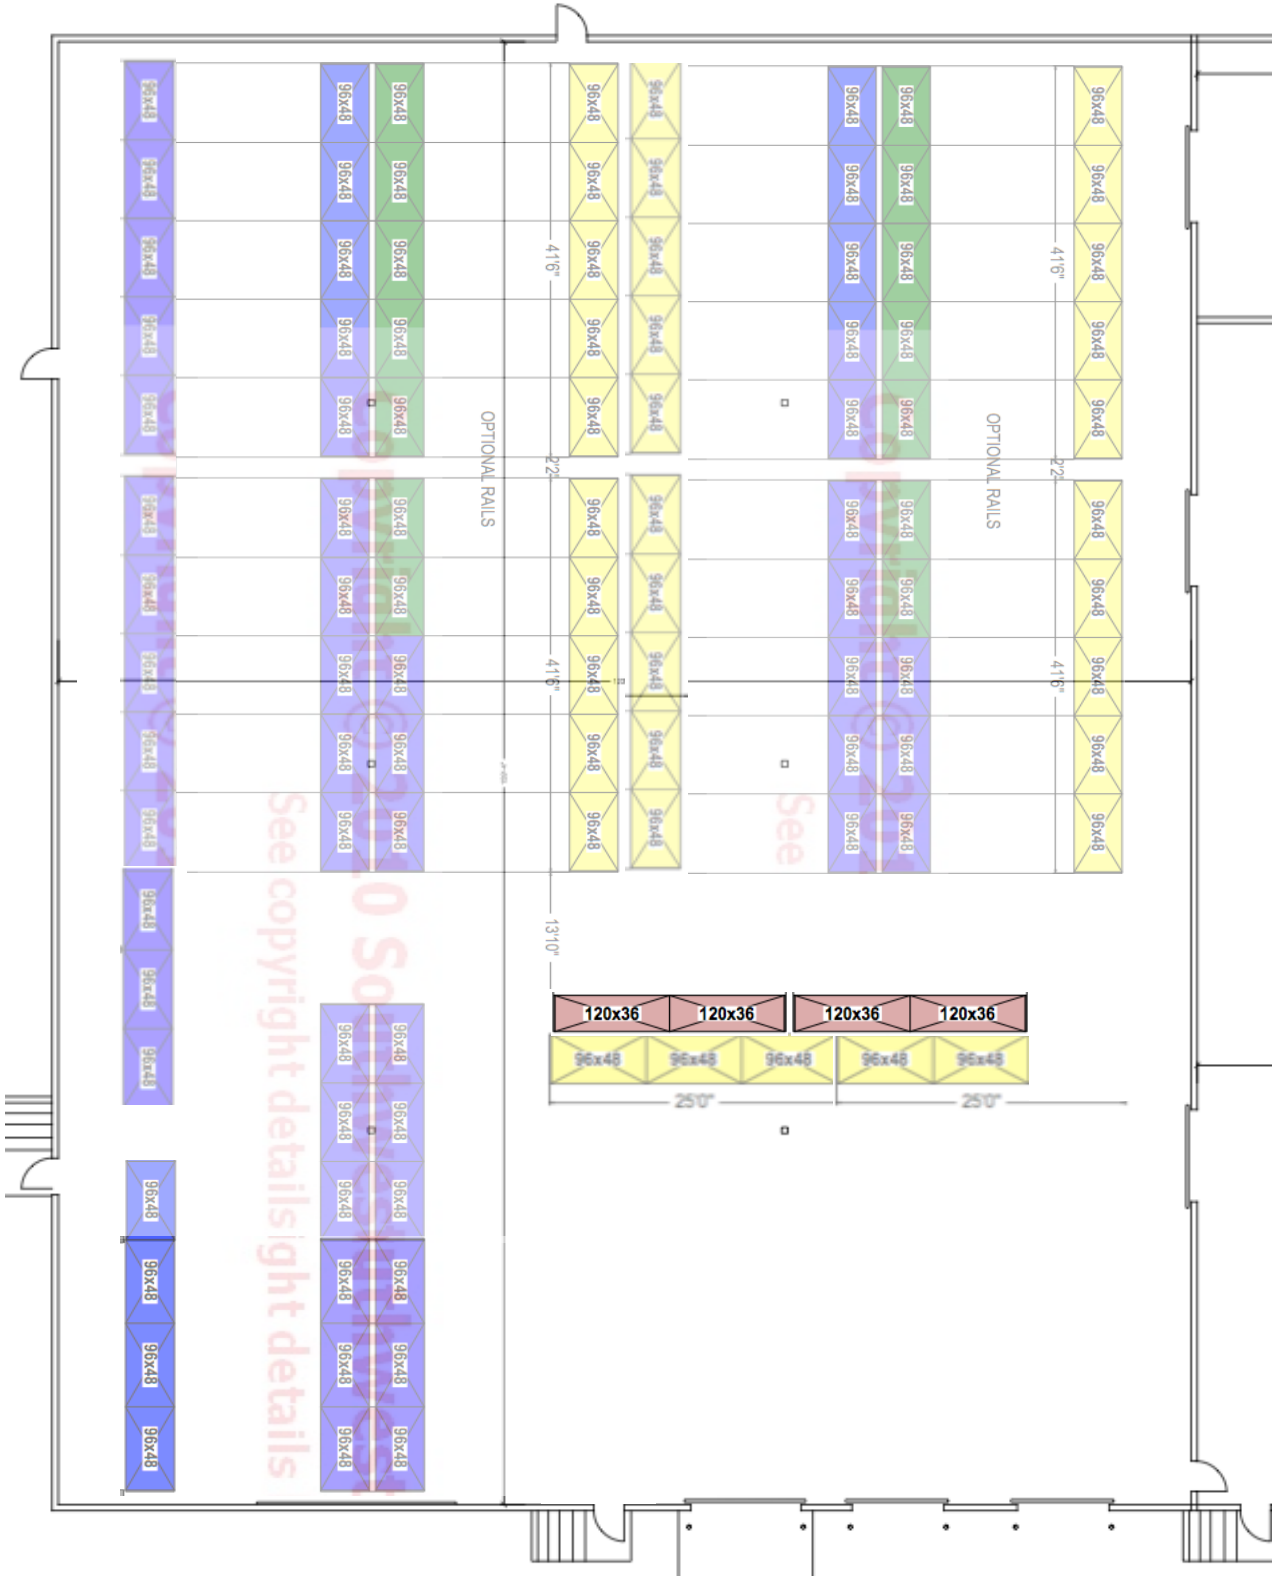
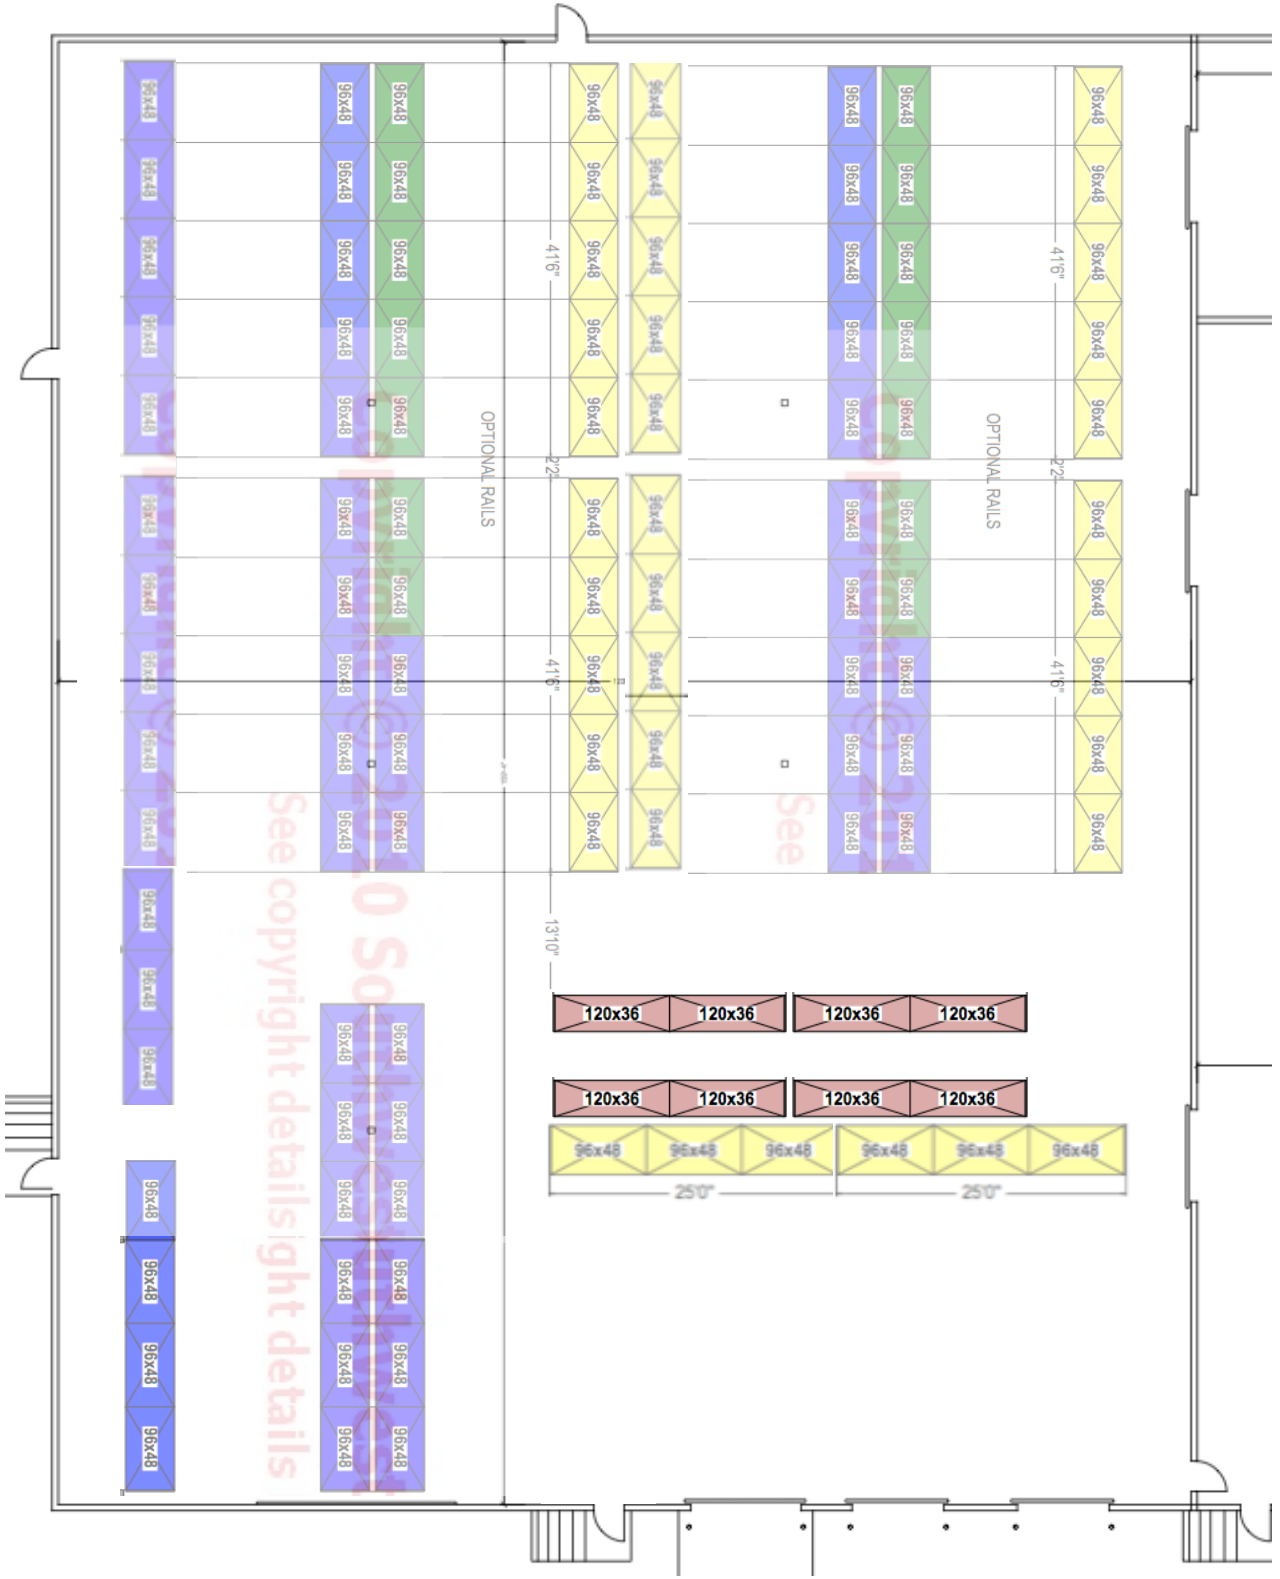
Hot warehouse possible layout 3